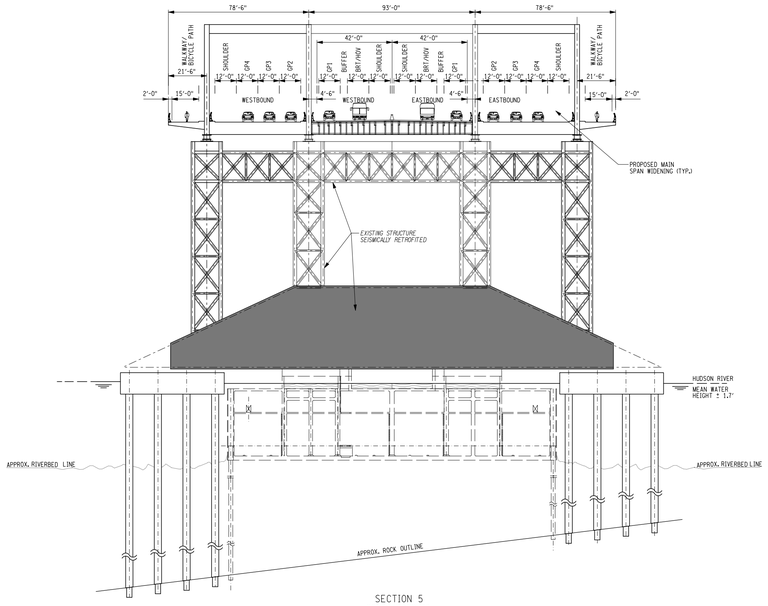

SECTION 5
SCALE: 1"=20'-0"

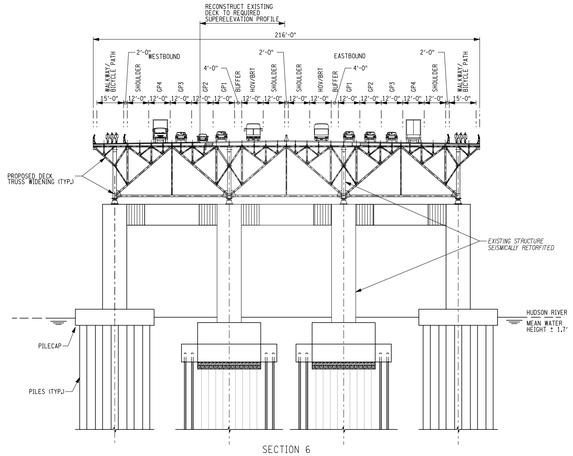

SECTION 6
SCALE: 1"=20'-0"

20' 0' 20' 40' 60' 80'
SCALE

REV	DATE	DESCRIPTION	BY

REVISIONS

TAPPAN ZEE BRIDGE / I-287 CORRIDOR PROJECT

ARUP
50 ACCESS ST THE ARENDS
LONDON SE1 3GH
TELEPHONE 020 7378 5000

TITLE OF DRAWING:
REHABILITATION
OPTION 2
WIDENED BRIDGE
SECTIONS (SHEET 2 OF 2)
BRIDGE CROSSING PLAN

New York State Department of Transportation
Thruway Authority
Metro-North Railroad

CONTRACT NUMBER	DATE	DRAWING NUMBER
D213124	MAR 2009	ALT2-3256

N:\SDOT1.tbl
J:\tappanzee half size PDF.pll
tomboddis
3/30/2009 3:58:38 PM
J:\projects\282715 drawings desk sheets\bridge crossing\ALT2-3256.dgn